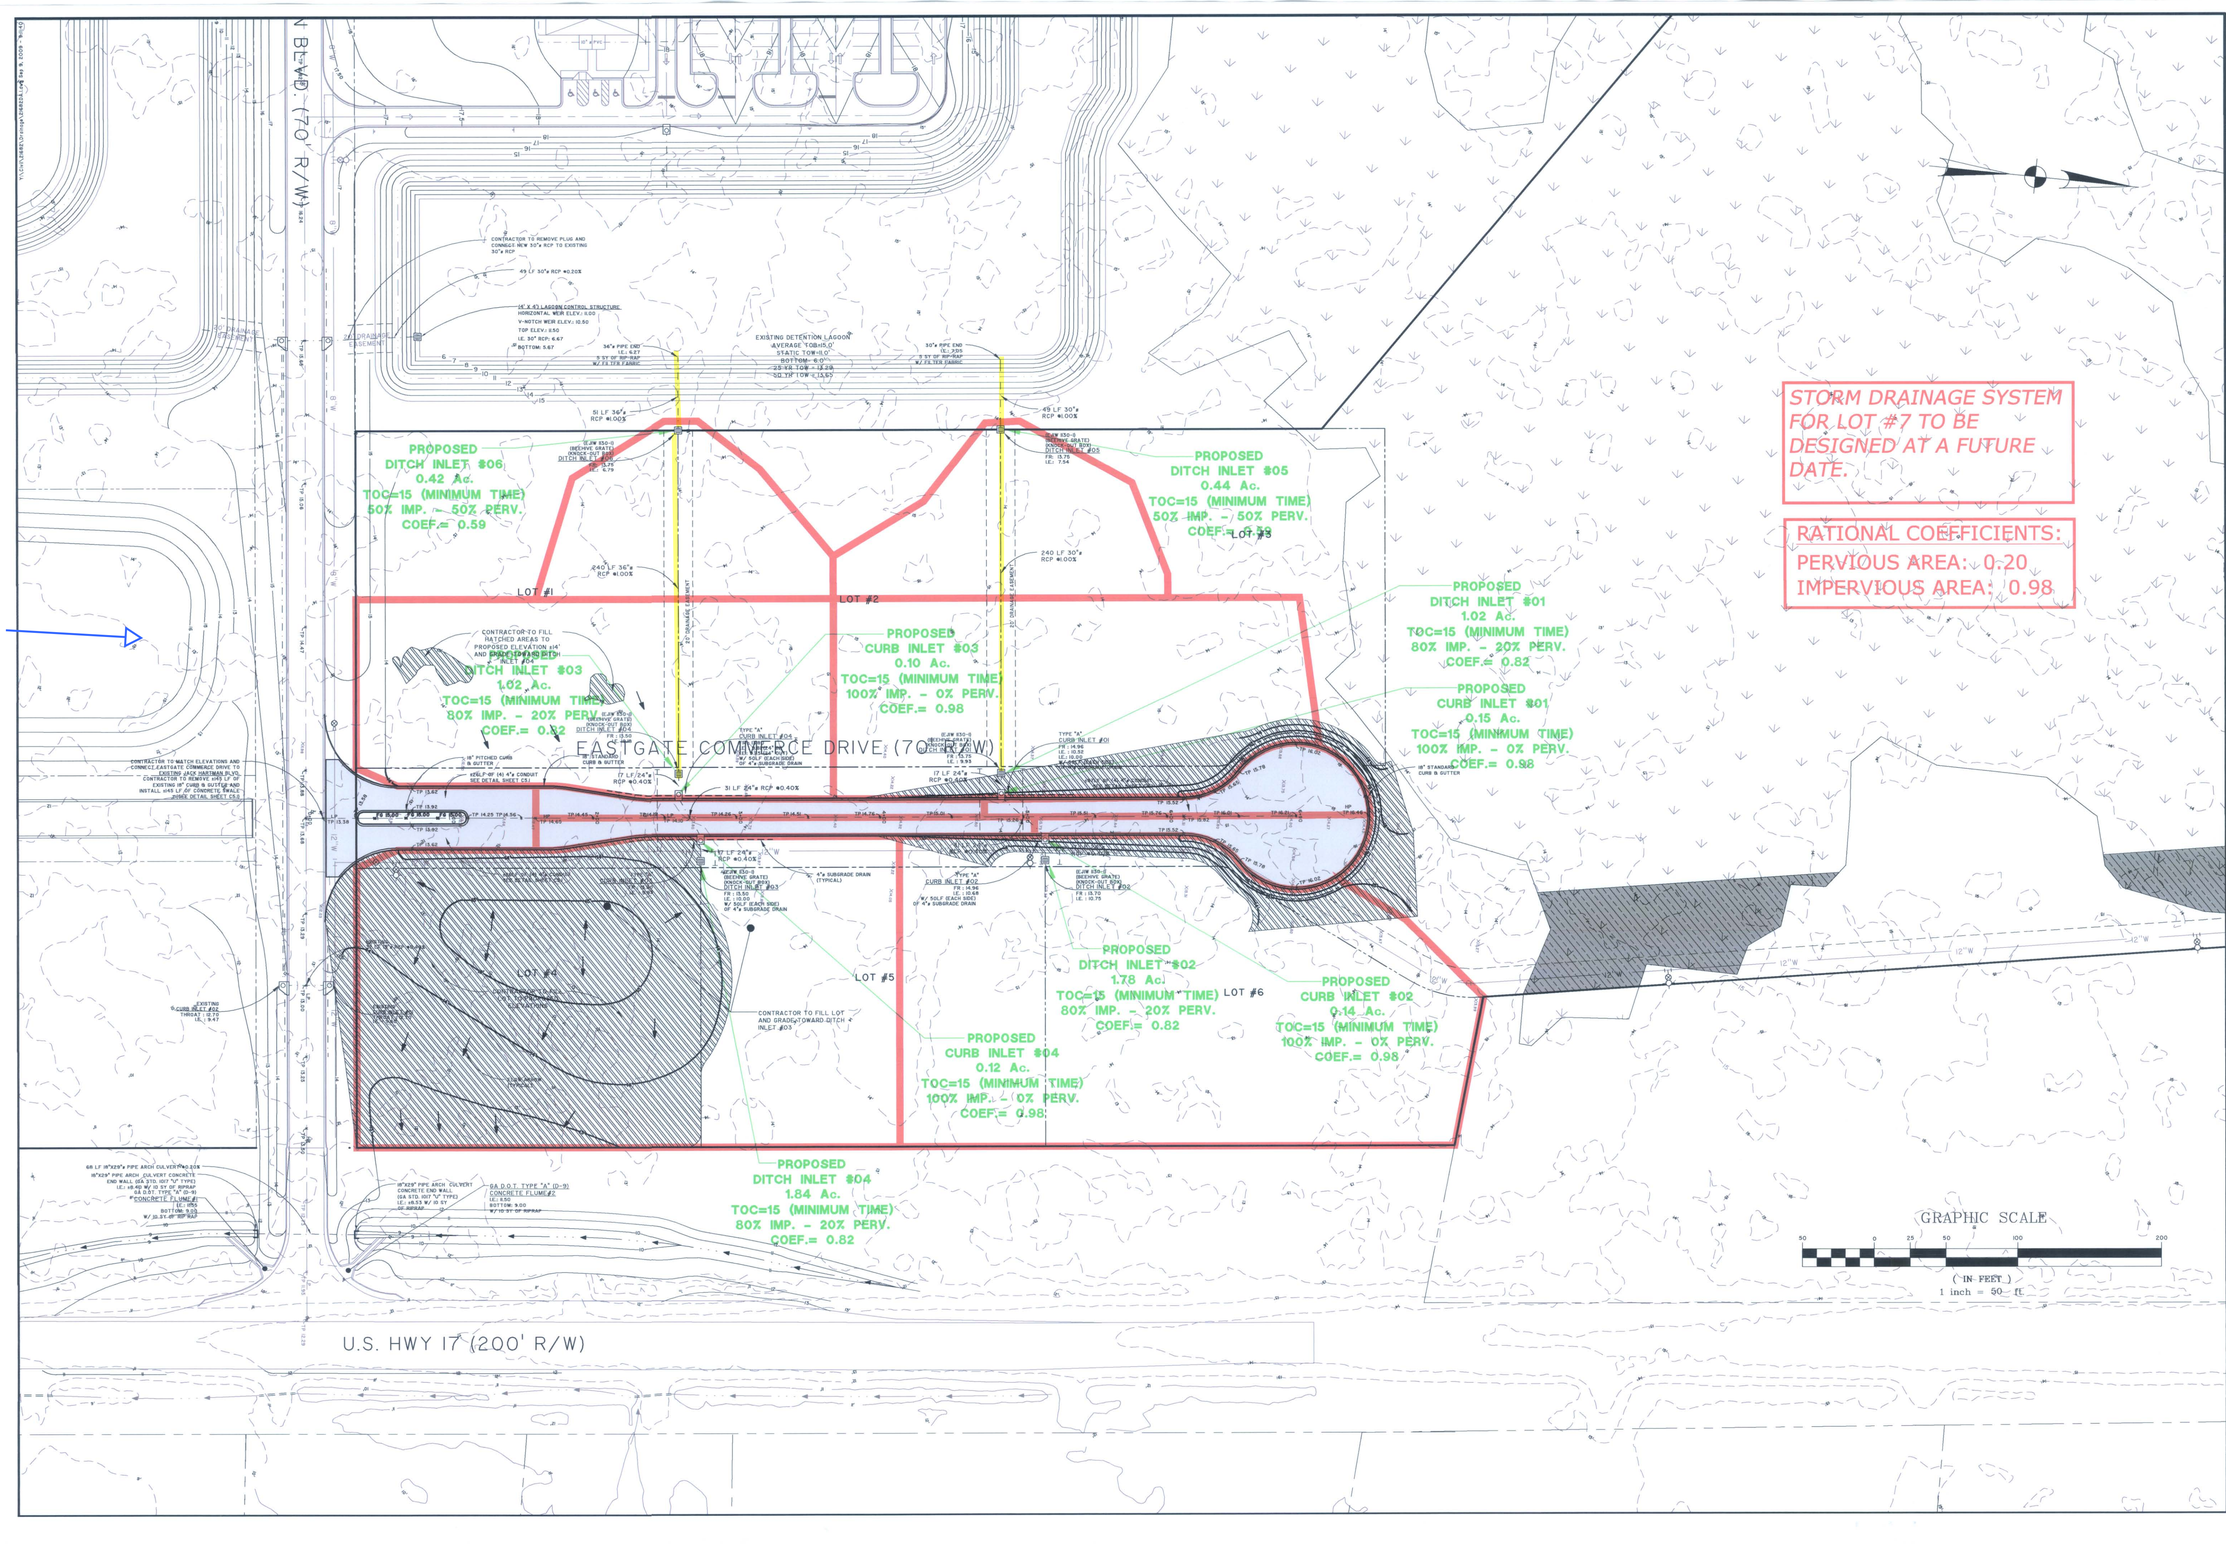

STORM DRAINAGE SYSTEM FOR LOT #7 TO BE DESIGNED AT A FUTURE DATE.

RATIONAL COEFFICIENTS:
PERVIOUS AREA: 0.20
IMPERVIOUS AREA: 0.98

NO.	REVISIONS	BY	DATE
-	ISSUED FOR PERMITTING	JOB	9/09/09

THOMAS & HUTTON ENGINEERING CO.
116 WEST PALM PLAZA DR.
BRUNSWICK, GA. 31523
PHONE: (912) 466-0536
FAX: (912) 466-0537
WWW.THOMAS-HUTTON.COM
GEORGIA • SAVANNAH, BRUNSWICK
SOUTH CAROLINA • CHARLESTON, MYRTLE BEACH
NORTH CAROLINA • WILMINGTON

BRUNSWICK AND GLYNN COUNTY DEVELOPMENT AUTHORITY
GLYNN COUNTY, GEORGIA

EASTGATE COMMERCE PARK

RATIONAL METHOD DRAINAGE BASINS

JOB NO:	J-21682.404
DATE:	9/09/09
DRAWN:	J.D.B.
DESIGNED:	J.D.B.
REVIEWED:	BF JR.
APPROVED:	C.J.E.
SCALE:	1" = 50'

DA.1