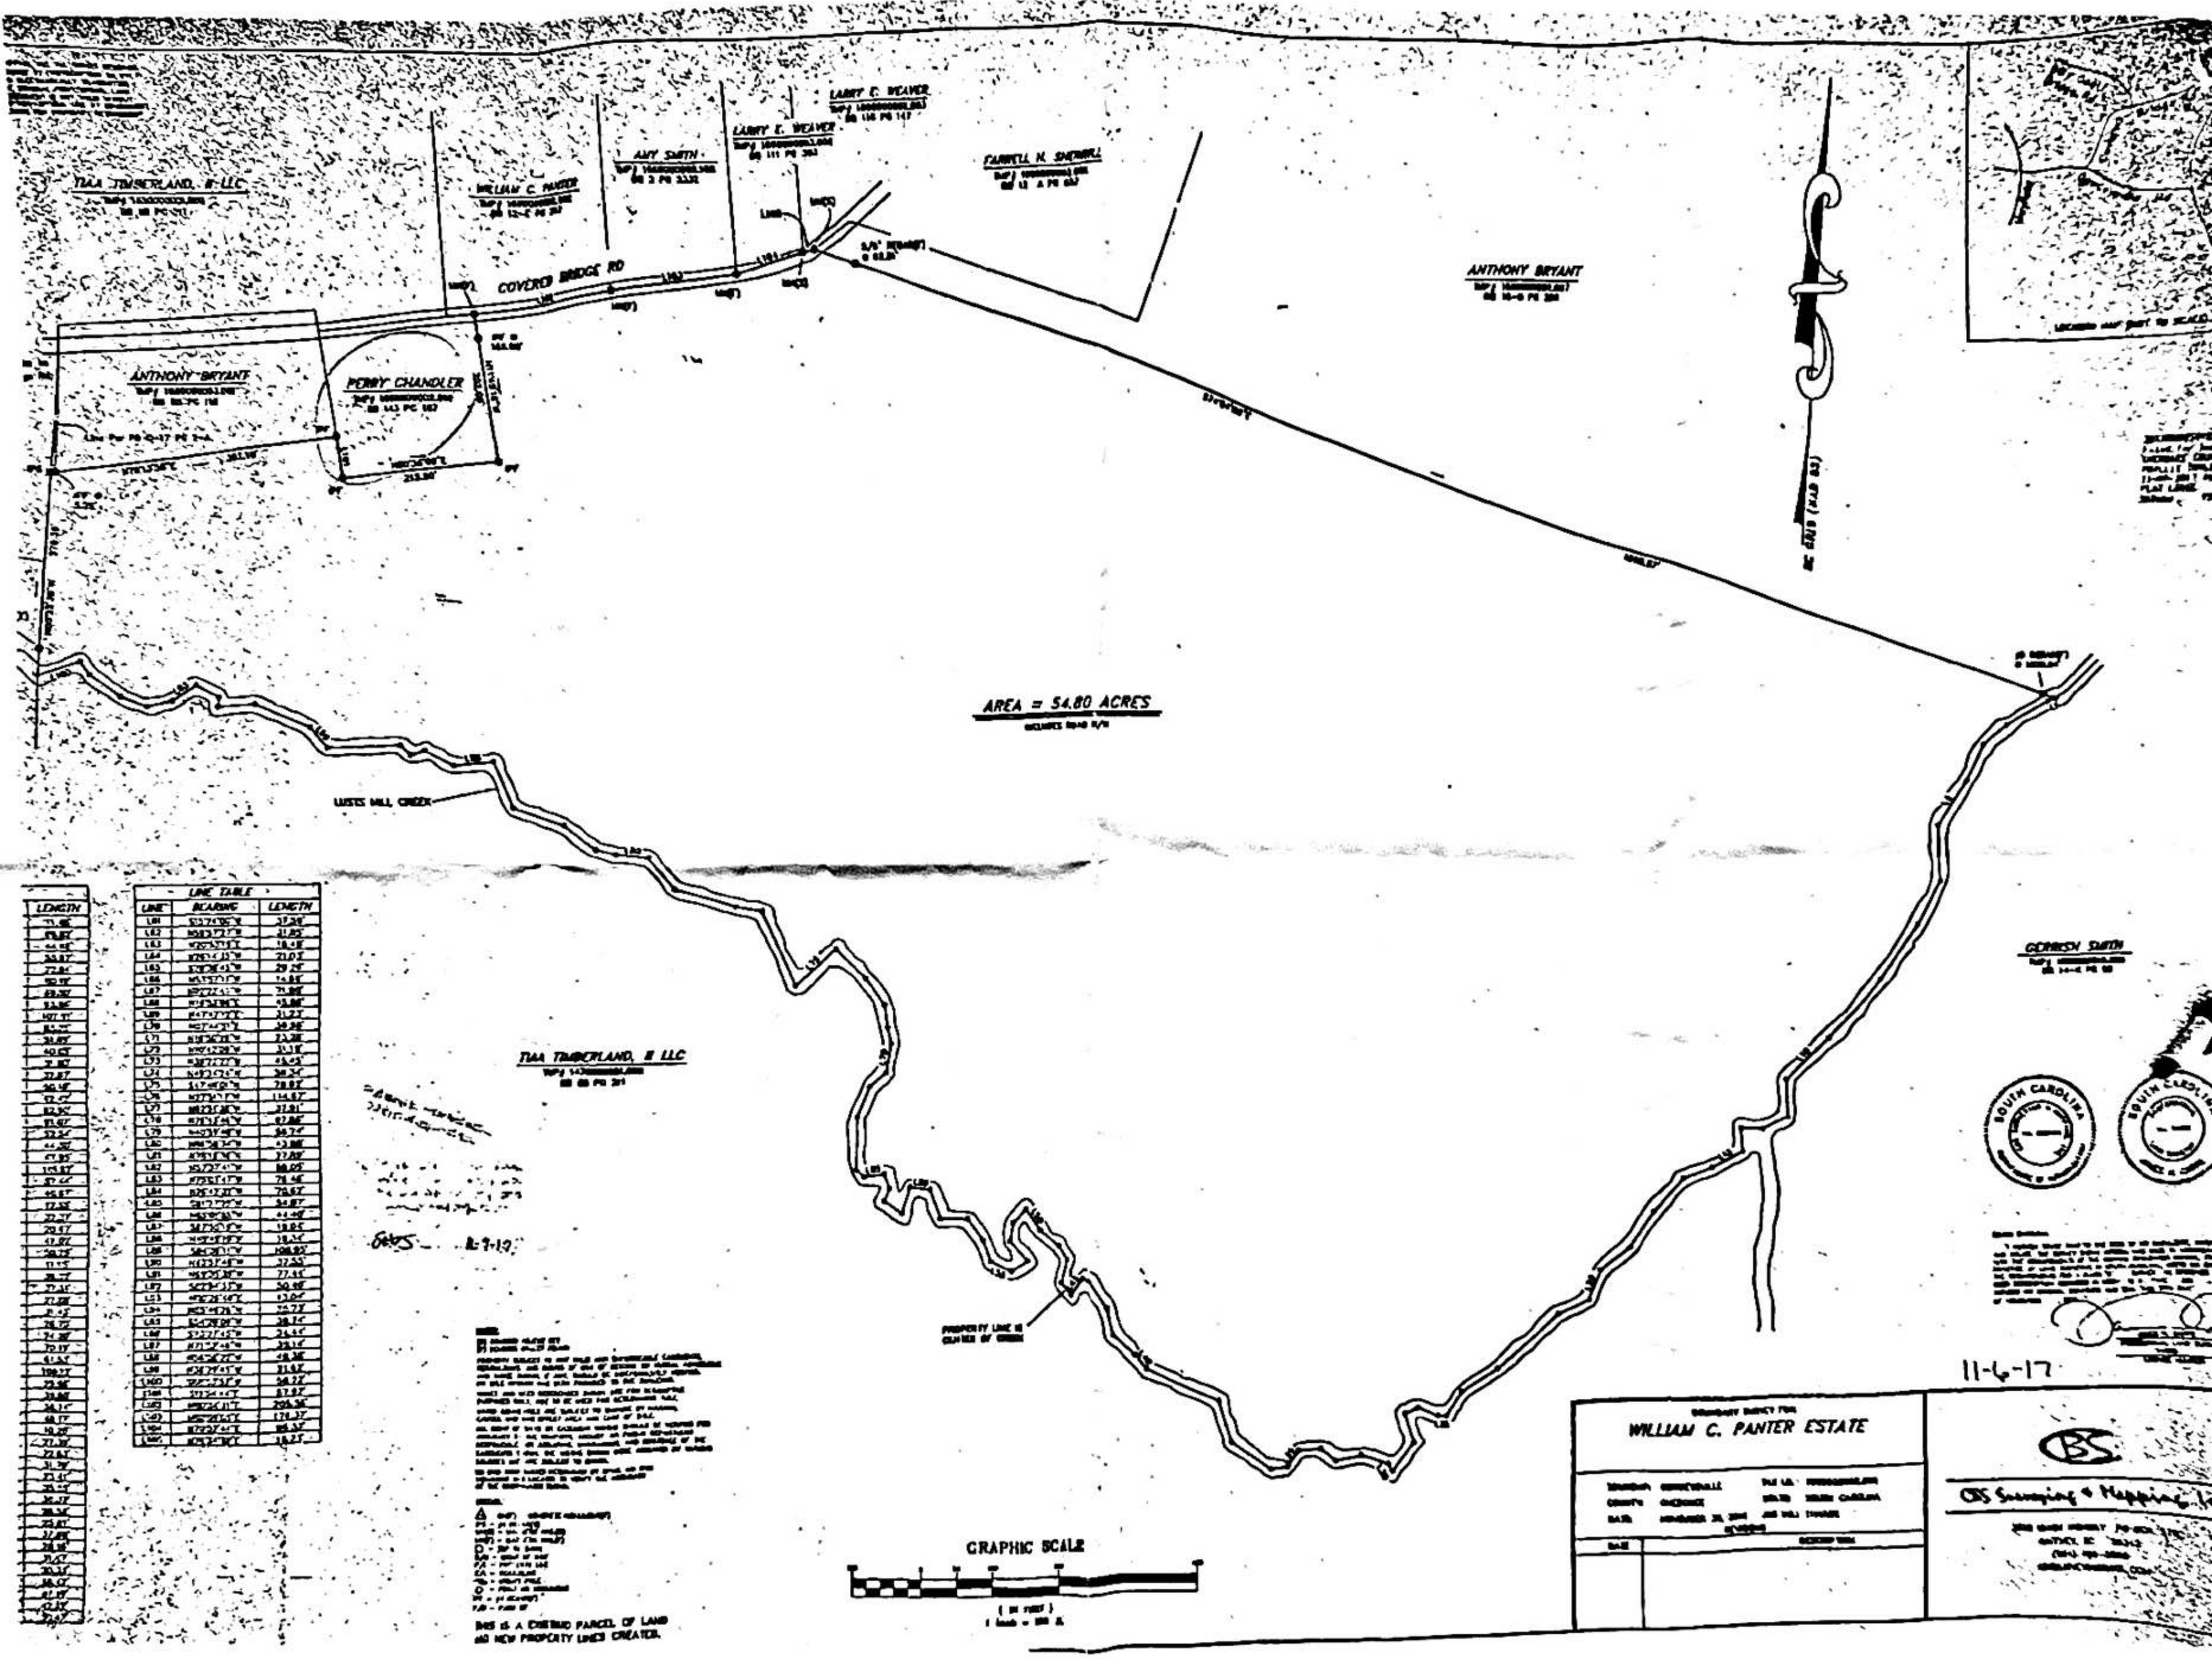

LINE TABLE		
LINE	BEARING	LENGTH
L61	[illegible]	37.26'
L62	[illegible]	21.85'
L63	[illegible]	18.48'
L64	[illegible]	21.02'
L65	[illegible]	29.26'
L66	[illegible]	14.85'
L67	[illegible]	71.86'
L68	[illegible]	45.86'
L69	[illegible]	31.23'
L70	[illegible]	30.98'
L71	[illegible]	23.38'
L72	[illegible]	31.18'
L73	[illegible]	45.45'
L74	[illegible]	38.34'
L75	[illegible]	78.83'
L76	[illegible]	114.87'
L77	[illegible]	21.81'
L78	[illegible]	87.86'
L79	[illegible]	36.74'
L80	[illegible]	43.88'
L81	[illegible]	22.88'
L82	[illegible]	88.05'
L83	[illegible]	71.46'
L84	[illegible]	70.67'
L85	[illegible]	34.87'
L86	[illegible]	44.48'
L87	[illegible]	19.85'
L88	[illegible]	18.34'
L89	[illegible]	198.85'
L90	[illegible]	37.53'
L91	[illegible]	77.45'
L92	[illegible]	50.98'
L93	[illegible]	13.04'
L94	[illegible]	15.77'
L95	[illegible]	38.24'
L96	[illegible]	24.44'
L97	[illegible]	23.14'
L98	[illegible]	48.38'
L99	[illegible]	31.67'
L100	[illegible]	38.27'
L101	[illegible]	87.97'
L102	[illegible]	295.36'
L103	[illegible]	179.37'
L104	[illegible]	85.37'
L105	[illegible]	18.27'

LENGTH
[illegible]

NOTES:

[illegible]

LEGEND:

[illegible]

THIS IS A CHERRIED PARCEL OF LAND
NO NEW PROPERTY LINES CREATED.