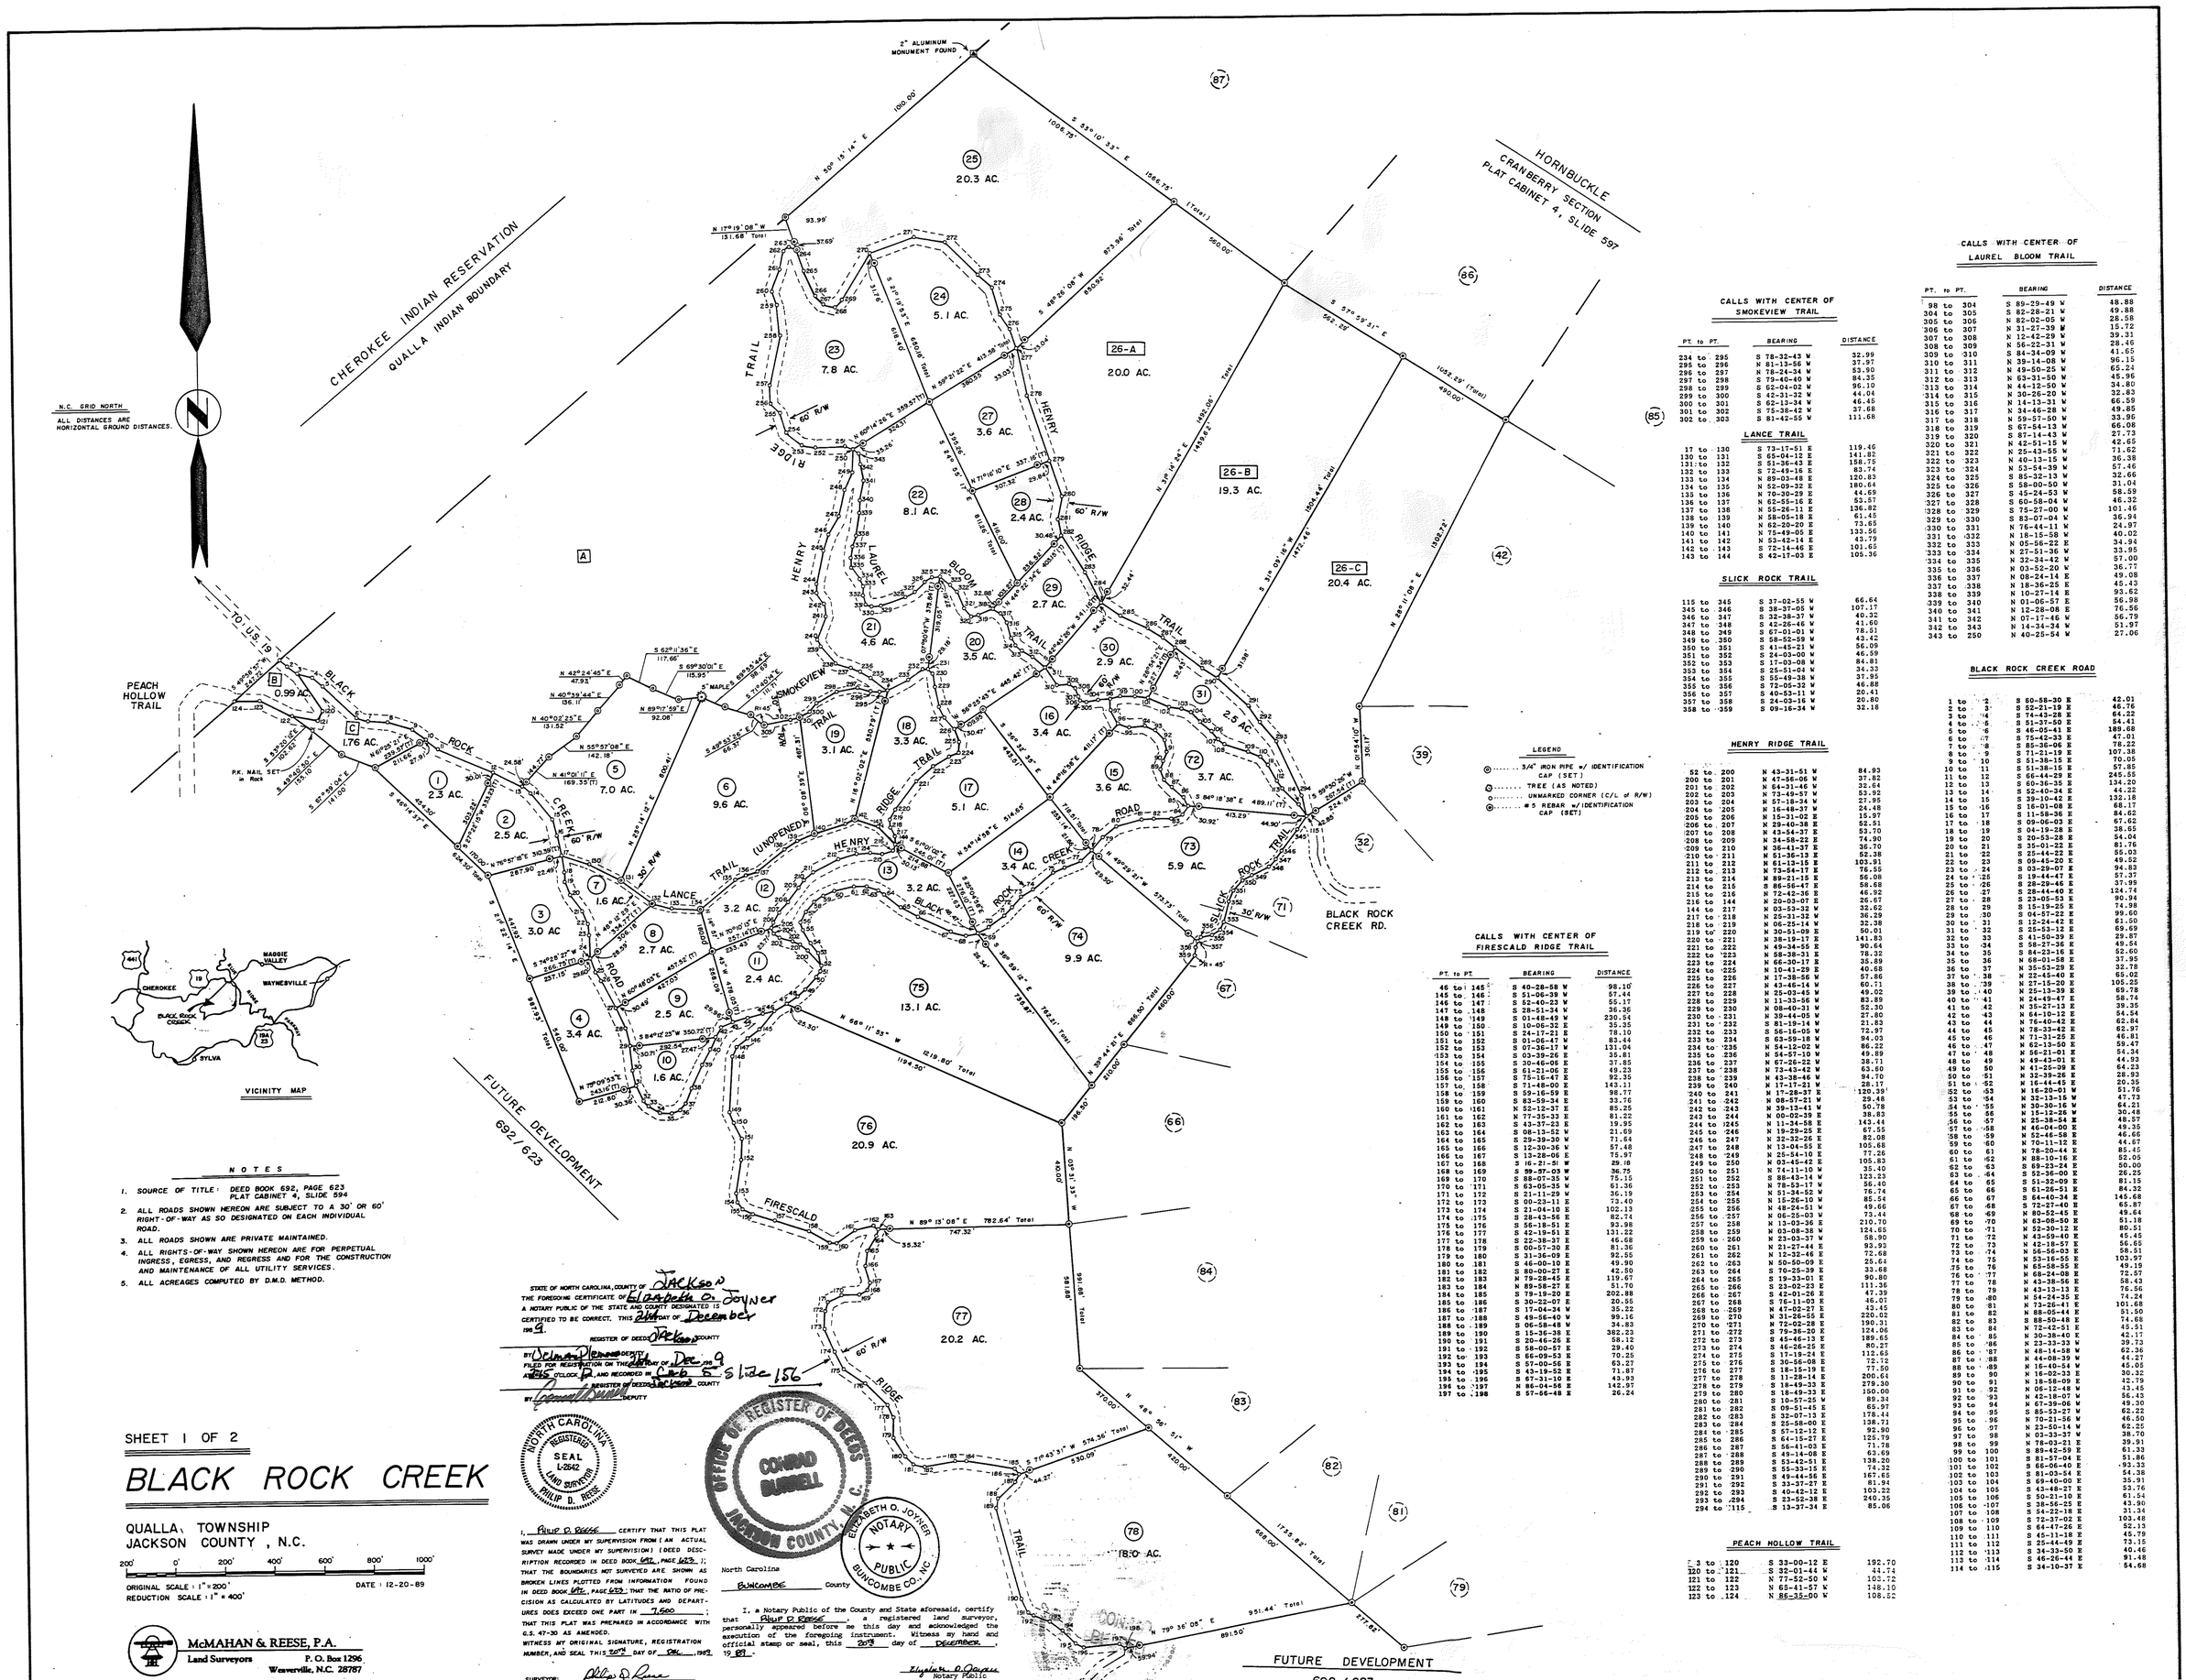

NOTES

1. SOURCE OF TITLE: DEED BOOK 692, PAGE 623
   PLAT CABINET 4, SLIDE 594
2. ALL ROADS SHOWN HEREON ARE SUBJECT TO A 30' OR 60' RIGHT-OF-WAY AS SO DESIGNATED ON EACH INDIVIDUAL ROAD.
3. ALL ROADS SHOWN ARE PRIVATE MAINTAINED.
4. ALL RIGHTS-OF-WAY SHOWN HEREON ARE FOR PERPETUAL INGRESS, EGRESS, AND REGRESS AND FOR THE CONSTRUCTION AND MAINTENANCE OF ALL UTILITY SERVICES.
5. ALL ACREAGES COMPUTED BY D.M.D. METHOD.

SHEET 1 OF 2

BLACK ROCK CREEK

QUALLA TOWNSHIP
JACKSON COUNTY, N.C.

200' 0' 200' 400' 600' 800' 1000'

ORIGINAL SCALE: 1" = 200' DATE: 12-20-89
REDUCTION SCALE: 1" = 400'

McMAHAN & REESE, P.A.
Land Surveyors
P. O. Box 1296
Waynesville, N.C. 28786

STATE OF NORTH CAROLINA, COUNTY OF Jackson
THE FOREGOING CERTIFICATE OF Elizabeth O. Joyner
A NOTARY PUBLIC OF THE STATE AND COUNTY DESIGNATED IS CERTIFIED TO BE CORRECT. THIS 24th DAY OF December 1989.
REGISTER OF DEEDS Jackson COUNTY
BY Donna Parker DEPUTY
FILED FOR REGISTRATION ON THE 26th DAY OF Dec 1989 AT 4:35 O'CLOCK PM, AND RECORDED IN Cab E Slide 156
REGISTER OF DEEDS Jackson COUNTY
BY Donna Parker DEPUTY

NORTH CAROLINA REGISTERED SEAL L-2642 LAND SURVEYOR PHILIP D. REESE

OFFICE OF REGISTER OF DEEDS CORNELIA BURRELL JACKSON COUNTY, N.C.

I, PHILIP D. REESE CERTIFY THAT THIS PLAT WAS DRAWN UNDER MY SUPERVISION (AN ACTUAL SURVEY MADE UNDER MY SUPERVISION) (DEED DESCRIPTION RECORDED IN DEED BOOK 692, PAGE 623); THAT THE BOUNDARIES NOT SURVEYED ARE SHOWN AS BROKEN LINES PLOTTED FROM INFORMATION FOUND IN DEED BOOK 692, PAGE 623; THAT THE RATIO OF PRECISION AS CALCULATED BY LATITUDES AND DEPARTURES DOES EXCEED ONE PART IN 7,500; THAT THIS PLAT WAS PREPARED IN ACCORDANCE WITH G.S. 47-30 AS AMENDED.
WITNESS MY ORIGINAL SIGNATURE, REGISTRATION NUMBER, AND SEAL THIS 20TH DAY OF DEC, 1989.

SURVEYOR: Philip D. Reese
REGISTRATION NO.: 2642

North Carolina
BUNCOMBE County

I, a Notary Public of the County and State aforesaid, certify that PHILIP D. REESE a registered land surveyor, personally appeared before me this day and acknowledged the execution of the foregoing instrument. Witness my hand and official stamp or seal, this 20th day of DECEMBER, 1989.

Elizabeth O. Joyner
Notary Public

ELIZABETH O. JOYNER NOTARY PUBLIC BUNCOMBE CO., NC

My commission expires Nov. 5, 1990.

LEGEND

- 3/4" IRON PIPE w/ IDENTIFICATION CAP (SET)
- TREE (AS NOTED)
- UNMARKED CORNER (C/L of R/W)
- #5 REBAR w/IDENTIFICATION CAP (SET)

CALLS WITH CENTER OF SMOKEVIEW TRAIL

PT. to PT.	BEARING	DISTANCE
234 to 295	S 78-32-43 W	32.99
295 to 296	N 81-13-56 W	37.97
296 to 297	N 78-24-34 W	53.90
297 to 298	S 79-40-40 W	84.35
298 to 299	S 62-04-02 W	96.10
299 to 300	S 42-31-32 W	44.04
300 to 301	S 62-13-24 W	46.45
301 to 302	S 75-38-42 W	37.68
302 to 303	S 81-42-55 W	111.68

LANCE TRAIL

17 to 130	S 73-17-51 E	119.46
130 to 131	S 65-04-12 E	141.82
131 to 132	S 51-36-43 E	158.75
132 to 133	S 72-49-16 E	83.74
133 to 134	N 89-03-48 E	120.83
134 to 135	N 52-09-32 E	180.64
135 to 136	N 70-30-29 E	44.69
136 to 137	N 62-55-16 E	53.57
137 to 138	N 55-26-11 E	136.82
138 to 139	N 58-05-18 E	61.45
139 to 140	N 62-20-20 E	73.65
140 to 141	N 75-49-05 E	133.56
141 to 142	N 53-42-14 E	43.79
142 to 143	S 72-14-46 E	101.65
143 to 144	S 42-17-03 E	105.36

SLICK ROCK TRAIL

115 to 345	S 37-02-55 W	66.64
345 to 346	S 38-37-05 W	107.17
346 to 347	S 32-38-37 W	40.32
347 to 348	S 42-26-46 W	41.60
348 to 349	S 67-01-01 W	78.51
349 to 350	S 58-52-59 W	43.40
350 to 351	S 41-45-21 W	56.09
351 to 352	S 24-03-00 W	46.59
352 to 353	S 17-03-08 W	84.81
353 to 354	S 25-51-04 W	34.33
354 to 355	S 55-49-38 W	37.95
355 to 356	S 72-05-32 W	46.88
356 to 357	S 40-53-11 W	20.41
357 to 358	S 24-03-16 W	20.80
358 to 359	S 09-16-34 W	32.18

HENRY RIDGE TRAIL

52 to 200	N 43-31-51 W	84.93
200 to 201	N 47-56-06 W	37.82
201 to 202	N 64-31-46 W	32.64
202 to 203	N 73-49-57 W	53.92
203 to 204	N 57-18-34 W	27.95
204 to 205	N 16-48-37 W	24.48
205 to 206	N 15-31-02 E	15.97
206 to 207	N 29-40-38 E	52.51
207 to 208	N 43-54-37 E	53.70
208 to 209	N 34-58-22 E	74.90
209 to 210	N 36-41-37 E	36.70
210 to 211	N 51-36-13 E	52.38
211 to 212	N 61-13-15 E	103.91
212 to 213	N 73-54-17 E	76.55
213 to 214	N 89-21-15 E	56.06
214 to 215	N 86-56-47 E	58.68
215 to 216	N 72-42-36 E	46.92
216 to 144	N 20-03-07 E	26.67
144 to 217	N 03-53-32 W	32.62
217 to 218	N 25-33-32 W	36.29
218 to 219	N 06-25-14 W	32.38
219 to 220	N 30-51-09 E	50.01
220 to 221	N 38-19-17 E	141.83
221 to 222	N 49-34-55 E	90.64
222 to 223	N 58-39-31 E	78.32
223 to 224	N 66-30-17 E	34.82
224 to 225	N 10-41-29 E	40.68
225 to 226	N 17-38-56 W	57.86
226 to 227	N 43-46-14 W	60.71
227 to 228	N 25-03-45 W	49.02
228 to 229	N 11-33-56 W	82.89
229 to 230	N 08-40-31 W	52.30
230 to 231	N 39-44-05 W	27.80
231 to 232	N 81-19-14 W	21.83
232 to 233	S 56-16-05 W	72.97
233 to 234	S 63-59-18 W	94.03
234 to 235	N 54-12-02 W	86.22
235 to 236	N 54-57-10 W	49.89
236 to 237	N 67-26-22 W	38.71
237 to 238	N 73-43-42 W	63.60
238 to 239	N 43-38-46 W	94.70
239 to 240	N 17-17-21 W	28.17
240 to 241	N 17-28-37 E	120.39
241 to 242	N 08-57-21 W	29.48
242 to 243	N 39-13-41 W	50.78
243 to 244	N 00-02-39 E	38.83
244 to 245	N 11-34-58 E	143.44
245 to 246	N 19-29-25 E	67.55
246 to 247	N 32-32-26 E	82.08
247 to 248	N 13-04-55 E	105.68
248 to 249	N 25-54-10 E	77.26
249 to 250	N 03-45-42 E	105.83
250 to 251	N 74-11-10 W	35.40
251 to 252	S 88-43-14 W	123.23
252 to 253	N 78-52-17 W	56.40
253 to 254	N 51-34-52 W	76.74
254 to 255	N 15-26-10 W	85.54
255 to 256	N 48-24-51 W	49.66
256 to 257	N 06-25-03 W	73.44
257 to 258	N 13-03-36 E	210.70
258 to 259	N 03-08-36 W	124.65
259 to 260	N 23-03-37 W	58.90
260 to 261	N 21-27-44 E	93.93
261 to 262	N 12-32-46 E	72.68
262 to 263	N 50-50-09 E	25.64
263 to 264	S 70-25-39 E	33.68
264 to 265	S 19-33-01 E	90.80
265 to 266	S 23-02-23 E	111.36
266 to 267	S 42-01-26 E	47.39
267 to 268	S 76-11-03 E	46.07
268 to 269	N 47-02-27 E	43.45
269 to 270	N 31-26-55 E	220.02
270 to 271	N 72-02-28 E	190.31
271 to 272	S 79-36-20 E	124.06
272 to 273	S 45-46-13 E	189.65
273 to 274	S 46-26-25 E	80.27
274 to 275	S 17-19-24 E	112.63
275 to 276	S 30-56-08 E	72.72
276 to 277	S 18-15-19 E	77.50
277 to 278	S 11-28-14 E	200.64
278 to 279	S 18-49-33 E	279.30
279 to 280	S 18-49-33 E	150.00
280 to 281	S 10-57-25 W	88.34
281 to 282	S 09-51-45 E	65.97
282 to 283	S 32-02-17 E	178.44
283 to 284	S 25-58-00 E	138.71
284 to 285	S 57-12-12 E	92.90
285 to 286	S 64-15-27 E	123.79
286 to 287	S 56-41-03 E	71.78
287 to 288	S 49-12-58 E	63.69
288 to 289	S 53-42-51 E	138.20
289 to 290	S 55-33-15 E	74.32
290 to 291	S 49-44-56 E	167.65
291 to 292	S 33-37-27 E	81.94
292 to 293	S 40-42-12 E	103.22
293 to 294	S 23-52-38 E	240.35
294 to 115	S 13-37-34 E	85.06

PEACH HOLLOW TRAIL

3 to 120	S 33-00-12 E	192.70
120 to 121	S 32-01-44 W	44.74
121 to 122	N 77-52-50 W	100.72
122 to 123	N 65-41-57 W	148.10
123 to 124	N 85-35-00 W	108.52

CALLS WITH CENTER OF FIRESCALD RIDGE TRAIL

PT. to PT	BEARING	DISTANCE
46 to 145	S 40-28-58 W	98.16
145 to 146	S 51-06-39 W	57.44
146 to 147	S 52-40-23 W	55.17
147 to 148	S 28-51-34 W	36.36
148 to 149	S 01-48-49 W	230.54
149 to 150	S 10-06-32 E	35.35
150 to 151	S 24-17-21 E	78.10
151 to 152	S 01-06-47 W	83.44
152 to 153	S 07-36-17 W	131.04
153 to 154	S 03-39-26 E	35.81
154 to 155	S 30-46-06 E	37.85
155 to 156	S 61-21-06 E	48.23
156 to 157	S 75-16-47 E	92.35
157 to 158	S 71-48-00 E	143.11
158 to 159	S 59-16-59 E	98.77
159 to 160	S 83-59-34 E	33.76
160 to 161	N 52-12-37 E	85.25
161 to 162	N 77-35-33 E	81.22
162 to 163	S 43-37-23 E	19.95
163 to 164	S 08-19-52 W	21.69
164 to 165	S 29-39-30 W	71.64
165 to 166	S 12-30-36 W	57.48
166 to 167	S 13-28-06 E	75.97
167 to 168	S 16-21-51 W	29.18
168 to 169	S 89-07-03 W	36.75
169 to 170	S 88-07-35 W	75.15
170 to 171	S 63-05-35 W	61.36
171 to 172	S 21-11-29 W	36.19
172 to 173	S 00-23-11 E	73.40
173 to 174	S 21-04-10 E	102.13
174 to 175	S 28-43-56 E	82.74
175 to 176	S 56-18-51 E	93.98
176 to 177	S 42-19-51 E	131.22
177 to 178	S 22-38-37 E	46.68
178 to 179	S 00-57-30 E	81.36
179 to 180	S 31-36-09 E	92.55
180 to 181	S 46-00-10 E	49.90
181 to 182	S 80-00-27 E	42.50
182 to 183	N 79-28-45 E	119.67
183 to 184	N 89-58-27 E	51.70
184 to 185	S 79-19-20 E	202.88
185 to 186	S 30-22-07 E	20.55
186 to 187	S 17-04-34 W	35.22
187 to 188	S 49-56-40 W	99.16
188 to 189	S 06-58-48 W	34.83
189 to 190	S 15-36-38 E	382.23
190 to 191	S 20-46-26 E	58.12
191 to 192	S 58-00-57 E	29.40
192 to 193	S 66-09-53 E	70.25
193 to 194	S 57-00-56 E	63.27
194 to 195	S 43-19-52 E	71.87
195 to 196	S 67-31-10 E	43.93
196 to 197	N 86-04-34 E	142.97
197 to 198	S 57-56-48 E	26.24

CALLS WITH CENTER OF LAUREL BLOOM TRAIL

PT. to PT.	BEARING	DISTANCE
98 to 304	S 89-29-49 W	48.88
304 to 305	S 82-28-21 W	49.88
305 to 306	N 82-02-05 W	28.58
306 to 307	N 31-27-39 W	15.72
307 to 308	N 12-42-29 W	39.31
308 to 309	N 56-22-31 W	28.46
309 to 310	S 84-34-09 W	41.65
310 to 311	N 39-14-08 W	96.15
311 to 312	N 49-50-25 W	65.24
312 to 313	N 63-31-50 W	45.96
313 to 314	N 44-12-50 W	34.80
314 to 315	N 30-26-20 W	32.83
315 to 316	N 14-13-31 W	66.59
316 to 317	N 34-46-28 W	49.85
317 to 318	N 59-57-50 W	33.96
318 to 319	S 67-54-13 W	66.08
319 to 320	S 87-14-43 W	27.73
320 to 321	N 42-51-15 W	42.65
321 to 322	N 25-43-55 W	71.62
322 to 323	N 40-13-15 W	36.38
323 to 324	N 53-54-39 W	57.46
324 to 325	S 85-32-13 W	32.66
325 to 326	S 58-00-50 W	31.04
326 to 327	S 45-24-53 W	58.59
327 to 328	S 60-58-04 W	46.32
328 to 329	S 75-27-00 W	101.46
329 to 330	S 83-07-04 W	36.94
330 to 331	N 76-44-11 W	24.97
331 to 332	N 18-15-58 W	40.02
332 to 333	N 05-56-22 W	34.94
333 to 334	N 27-51-36 W	33.95
334 to 335	N 32-34-42 W	57.00
335 to 336	N 03-52-20 W	36.77
336 to 337	N 08-24-14 E	49.08
337 to 338	N 18-36-25 E	45.43
338 to 339	N 10-27-14 E	93.62
339 to 340	N 01-06-57 E	56.98
340 to 341	N 12-28-08 E	76.56
341 to 342	N 07-17-46 W	56.79
342 to 343	N 14-34-34 W	51.97
343 to 250	N 40-25-54 W	27.06

BLACK ROCK CREEK ROAD

1 to 2	S 60-58-30 E	42.01
2 to 3	S 52-21-19 E	46.76
3 to 4	S 74-43-28 E	64.22
4 to 5	S 51-37-50 E	54.41
5 to 6	S 46-05-41 E	189.68
6 to 7	S 75-42-33 E	47.01
7 to 8	S 85-36-06 E	78.22
8 to 9	S 71-21-19 E	107.38
9 to 10	S 51-38-15 E	70.05
10 to 11	S 51-38-15 E	57.85
11 to 12	S 66-44-29 E	245.55
12 to 13	S 60-36-35 E	134.20
13 to 14	S 52-40-34 E	44.22
14 to 15	S 39-10-42 E	132.18
15 to 16	S 16-01-08 E	68.17
16 to 17	S 11-58-36 E	84.62
17 to 18	S 09-05-03 E	67.62
18 to 19	S 04-19-28 E	38.65
19 to 20	S 20-53-28 E	54.04
20 to 21	S 35-01-22 E	81.76
21 to 22	S 25-44-22 E	55.03
22 to 23	S 09-45-20 E	49.52
23 to 24	S 03-29-07 E	94.83
24 to 25	S 19-44-47 E	57.37
25 to 26	S 28-29-46 E	37.99
26 to 27	S 28-44-40 E	124.74
27 to 28	S 23-05-53 E	90.94
28 to 29	S 15-19-25 E	74.98
29 to 30	S 04-57-22 E	99.60
30 to 31	S 12-24-42 E	61.50
31 to 32	S 25-53-12 E	69.69
32 to 33	S 41-50-39 E	29.87
33 to 34	S 58-27-36 E	49.54
34 to 35	S 84-23-16 E	52.60
35 to 36	N 68-01-58 E	37.95
36 to 37	N 35-53-29 E	32.78
37 to 38	N 22-45-40 E	65.02
38 to 39	N 27-15-20 E	105.25
39 to 40	N 25-13-39 E	69.78
40 to 41	N 24-49-47 E	58.74
41 to 42	N 35-27-13 E	39.35
42 to 43	N 64-10-12 E	54.54
43 to 44	N 76-40-42 E	62.84
44 to 45	N 76-33-42 E	62.97
45 to 46	N 71-31-25 E	46.81
46 to 47	N 62-13-50 E	59.47
47 to 48	N 56-21-01 E	54.34
48 to 49	N 49-43-01 E	44.93
49 to 50	N 41-25-09 E	64.23
50 to 51	N 32-39-26 E	28.93
51 to 52	N 16-44-42 E	20.35
52 to 53	N 16-20-01 W	51.76
53 to 54	N 32-13-15 W	47.73
54 to 55	N 30-30-16 W	64.21
55 to 56	N 15-12-26 W	30.48
56 to 57	S 25-38-54 E	48.57
57 to 58	N 46-04-00 E	49.35
58 to 59	N 52-46-58 E	46.66
59 to 60	N 70-11-12 E	44.67
60 to 61	N 78-20-44 E	85.45
61 to 62	N 88-10-16 E	52.05
62 to 63	S 69-23-24 E	50.00
63 to 64	S 52-36-00 E	26.25
64 to 65	S 51-32-09 E	81.15
65 to 66	S 61-26-51 E	84.32
66 to 67	S 64-40-34 E	145.68
67 to 68	S 72-27-40 E	65.87
68 to 69	N 80-52-45 E	49.64
69 to 70	N 63-08-50 E	51.18
70 to 71	N 52-30-12 E	80.51
71 to 72	N 43-59-40 E	45.45
72 to 73	N 42-18-57 E	56.65
73 to 74	N 56-56-03 E	58.51
74 to 75	N 53-16-55 E	103.97
75 to 76	N 65-58-55 E	49.19
76 to 77	N 68-24-08 E	72.57
77 to 78	N 43-38-56 E	58.43
78 to 79	N 43-13-13 E	76.56
79 to 80	N 54-24-35 E	74.24
80 to 81	N 73-26-41 E	101.68
81 to 82	N 88-05-44 E	51.50
82 to 83	S 88-50-48 E	74.68
83 to 84	N 72-42-51 E	45.51
84 to 85	N 30-38-40 E	42.17
85 to 86	N 23-33-33 W	39.73
86 to 87	N 48-14-58 W	62.36
87 to 88	N 44-08-39 W	44.27
88 to 89	N 16-40-54 W	45.05
89 to 90	N 16-02-33 E	30.32
90 to 91	N 18-58-09 E	42.79
91 to 92	N 06-12-48 W	43.45
92 to 93	N 42-18-07 W	56.43
93 to 94	N 67-39-06 W	49.30
94 to 95	S 85-53-27 W	62.22
95 to 96	N 70-21-56 W	46.50
96 to 97	N 23-50-14 W	62.25
97 to 98	N 03-33-37 W	38.70
98 to 99	N 78-03-21 E	39.91
99 to 100	S 89-42-59 E	61.33
100 to 101	S 81-57-04 E	51.86
101 to 102	S 66-06-40 E	93.33
102 to 103	S 81-03-54 E	54.38
103 to 104	S 69-40-00 E	35.91
104 to 105	S 43-48-27 E	53.76
105 to 106	S 50-21-10 E	61.54
106 to 107	S 38-56-25 E	43.90
107 to 108	S 54-22-18 E	31.34
108 to 109	S 72-37-02 E	103.48
109 to 110	S 64-47-26 E	52.13
110 to 111	S 45-11-18 E	45.79
111 to 112	S 25-44-49 E	73.15
112 to 113	S 34-33-50 E	40.46
113 to 114	S 46-26-44 E	91.48
114 to 115	S 34-10-37 E	54.68

CAB-5 5-156