Exhibit "A"

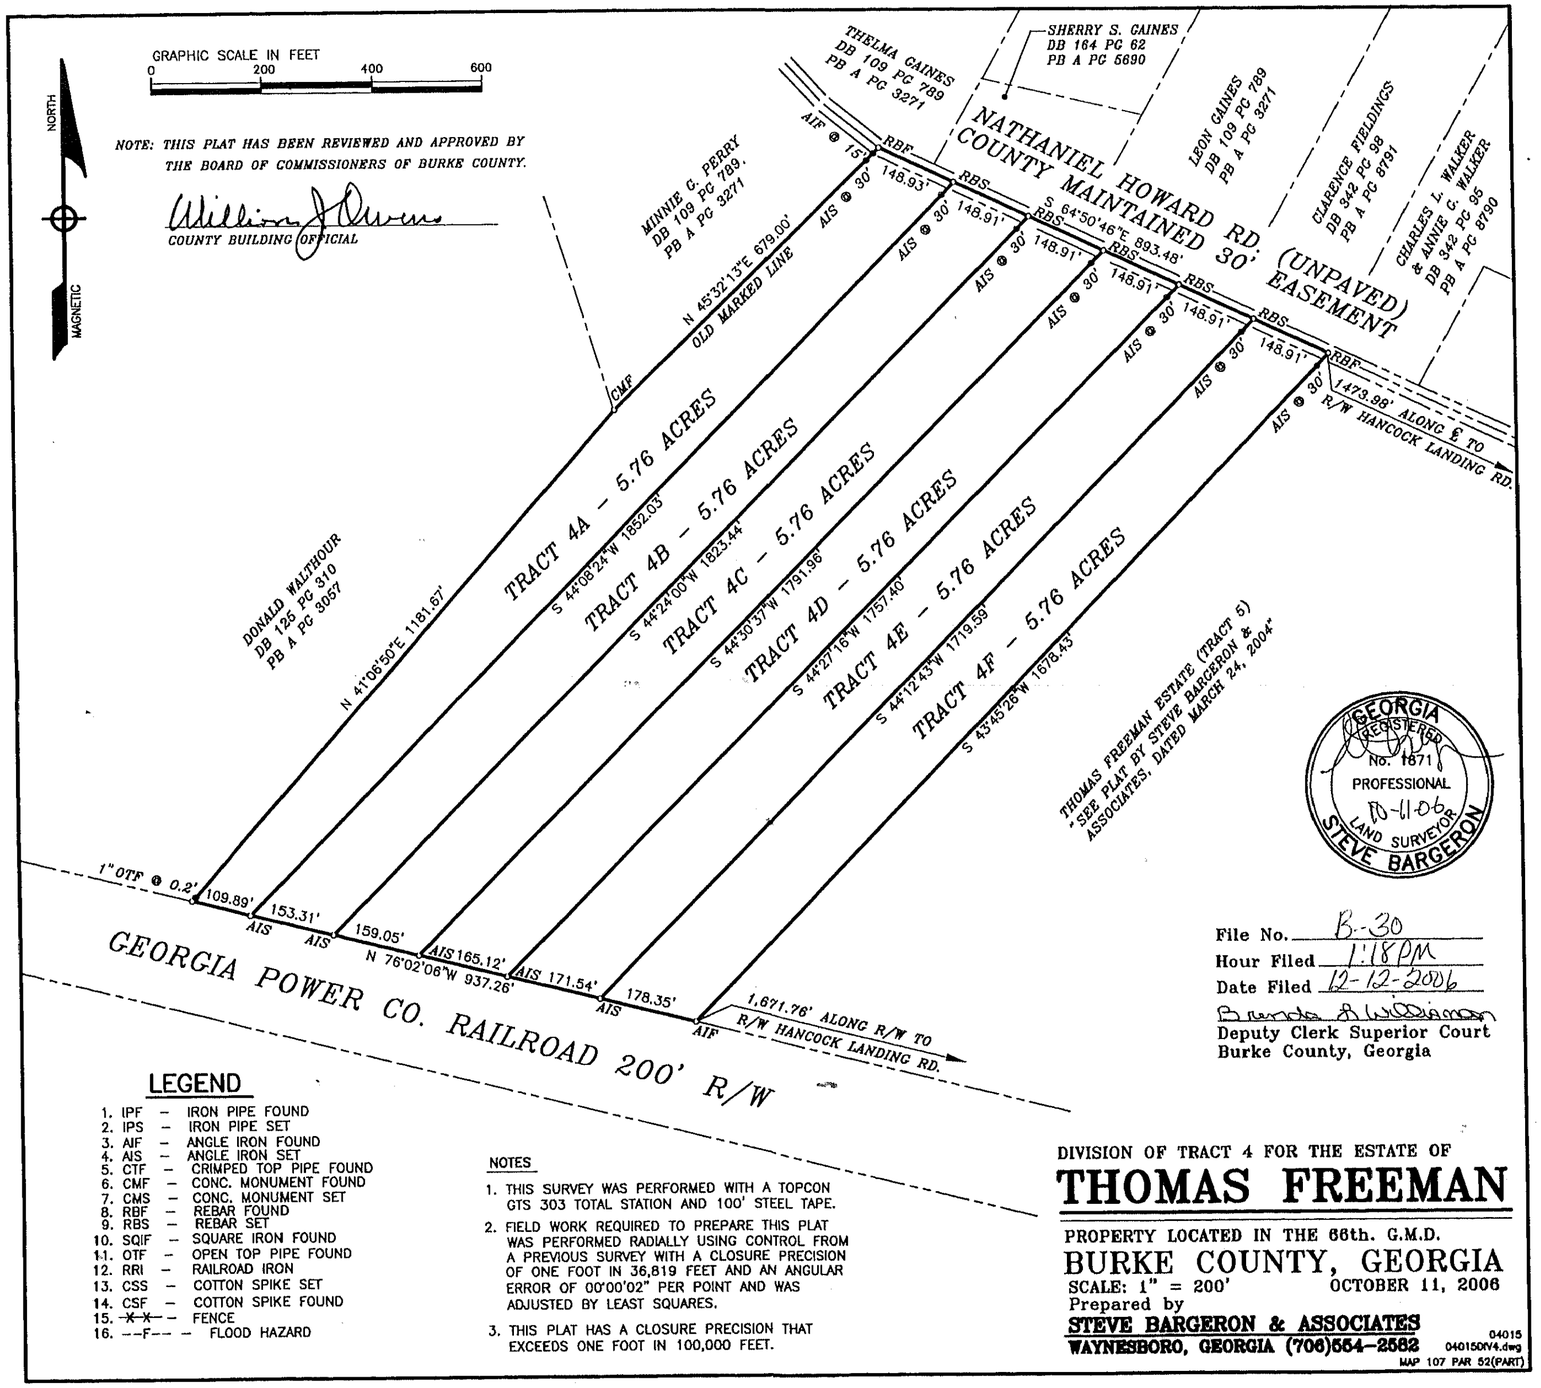

File No. B-30
Hour Filed 1:18 PM
Date Filed 12-12-2006
Brenda S. Williamson
Deputy Clerk Superior Court
Burke County, Georgia

LEGEND

1. IPF – IRON PIPE FOUND
2. IPS – IRON PIPE SET
3. AIF – ANGLE IRON FOUND
4. AIS – ANGLE IRON SET
5. CTF – CRIMPED TOP PIPE FOUND
6. CMF – CONC. MONUMENT FOUND
7. CMS – CONC. MONUMENT SET
8. RBF – REBAR FOUND
9. RBS – REBAR SET
10. SQIF – SQUARE IRON FOUND
11. OTF – OPEN TOP PIPE FOUND
12. RRI – RAILROAD IRON
13. CSS – COTTON SPIKE SET
14. CSF – COTTON SPIKE FOUND
15. –X–X– – FENCE
16. –F– – FLOOD HAZARD

NOTES

1. THIS SURVEY WAS PERFORMED WITH A TOPCON GTS 303 TOTAL STATION AND 100' STEEL TAPE.
2. FIELD WORK REQUIRED TO PREPARE THIS PLAT WAS PERFORMED RADIALLY USING CONTROL FROM A PREVIOUS SURVEY WITH A CLOSURE PRECISION OF ONE FOOT IN 36,819 FEET AND AN ANGULAR ERROR OF 00°00'02" PER POINT AND WAS ADJUSTED BY LEAST SQUARES.
3. THIS PLAT HAS A CLOSURE PRECISION THAT EXCEEDS ONE FOOT IN 100,000 FEET.

DIVISION OF TRACT 4 FOR THE ESTATE OF

THOMAS FREEMAN

PROPERTY LOCATED IN THE 66th. G.M.D.

BURKE COUNTY, GEORGIA

SCALE: 1" = 200' OCTOBER 11, 2006

Prepared by

STEVE BARGERON & ASSOCIATES

WAYNESBORO, GEORGIA (706)554-2582

04015
040150DV4.dwg
MAP 107 PAR 52(PART)