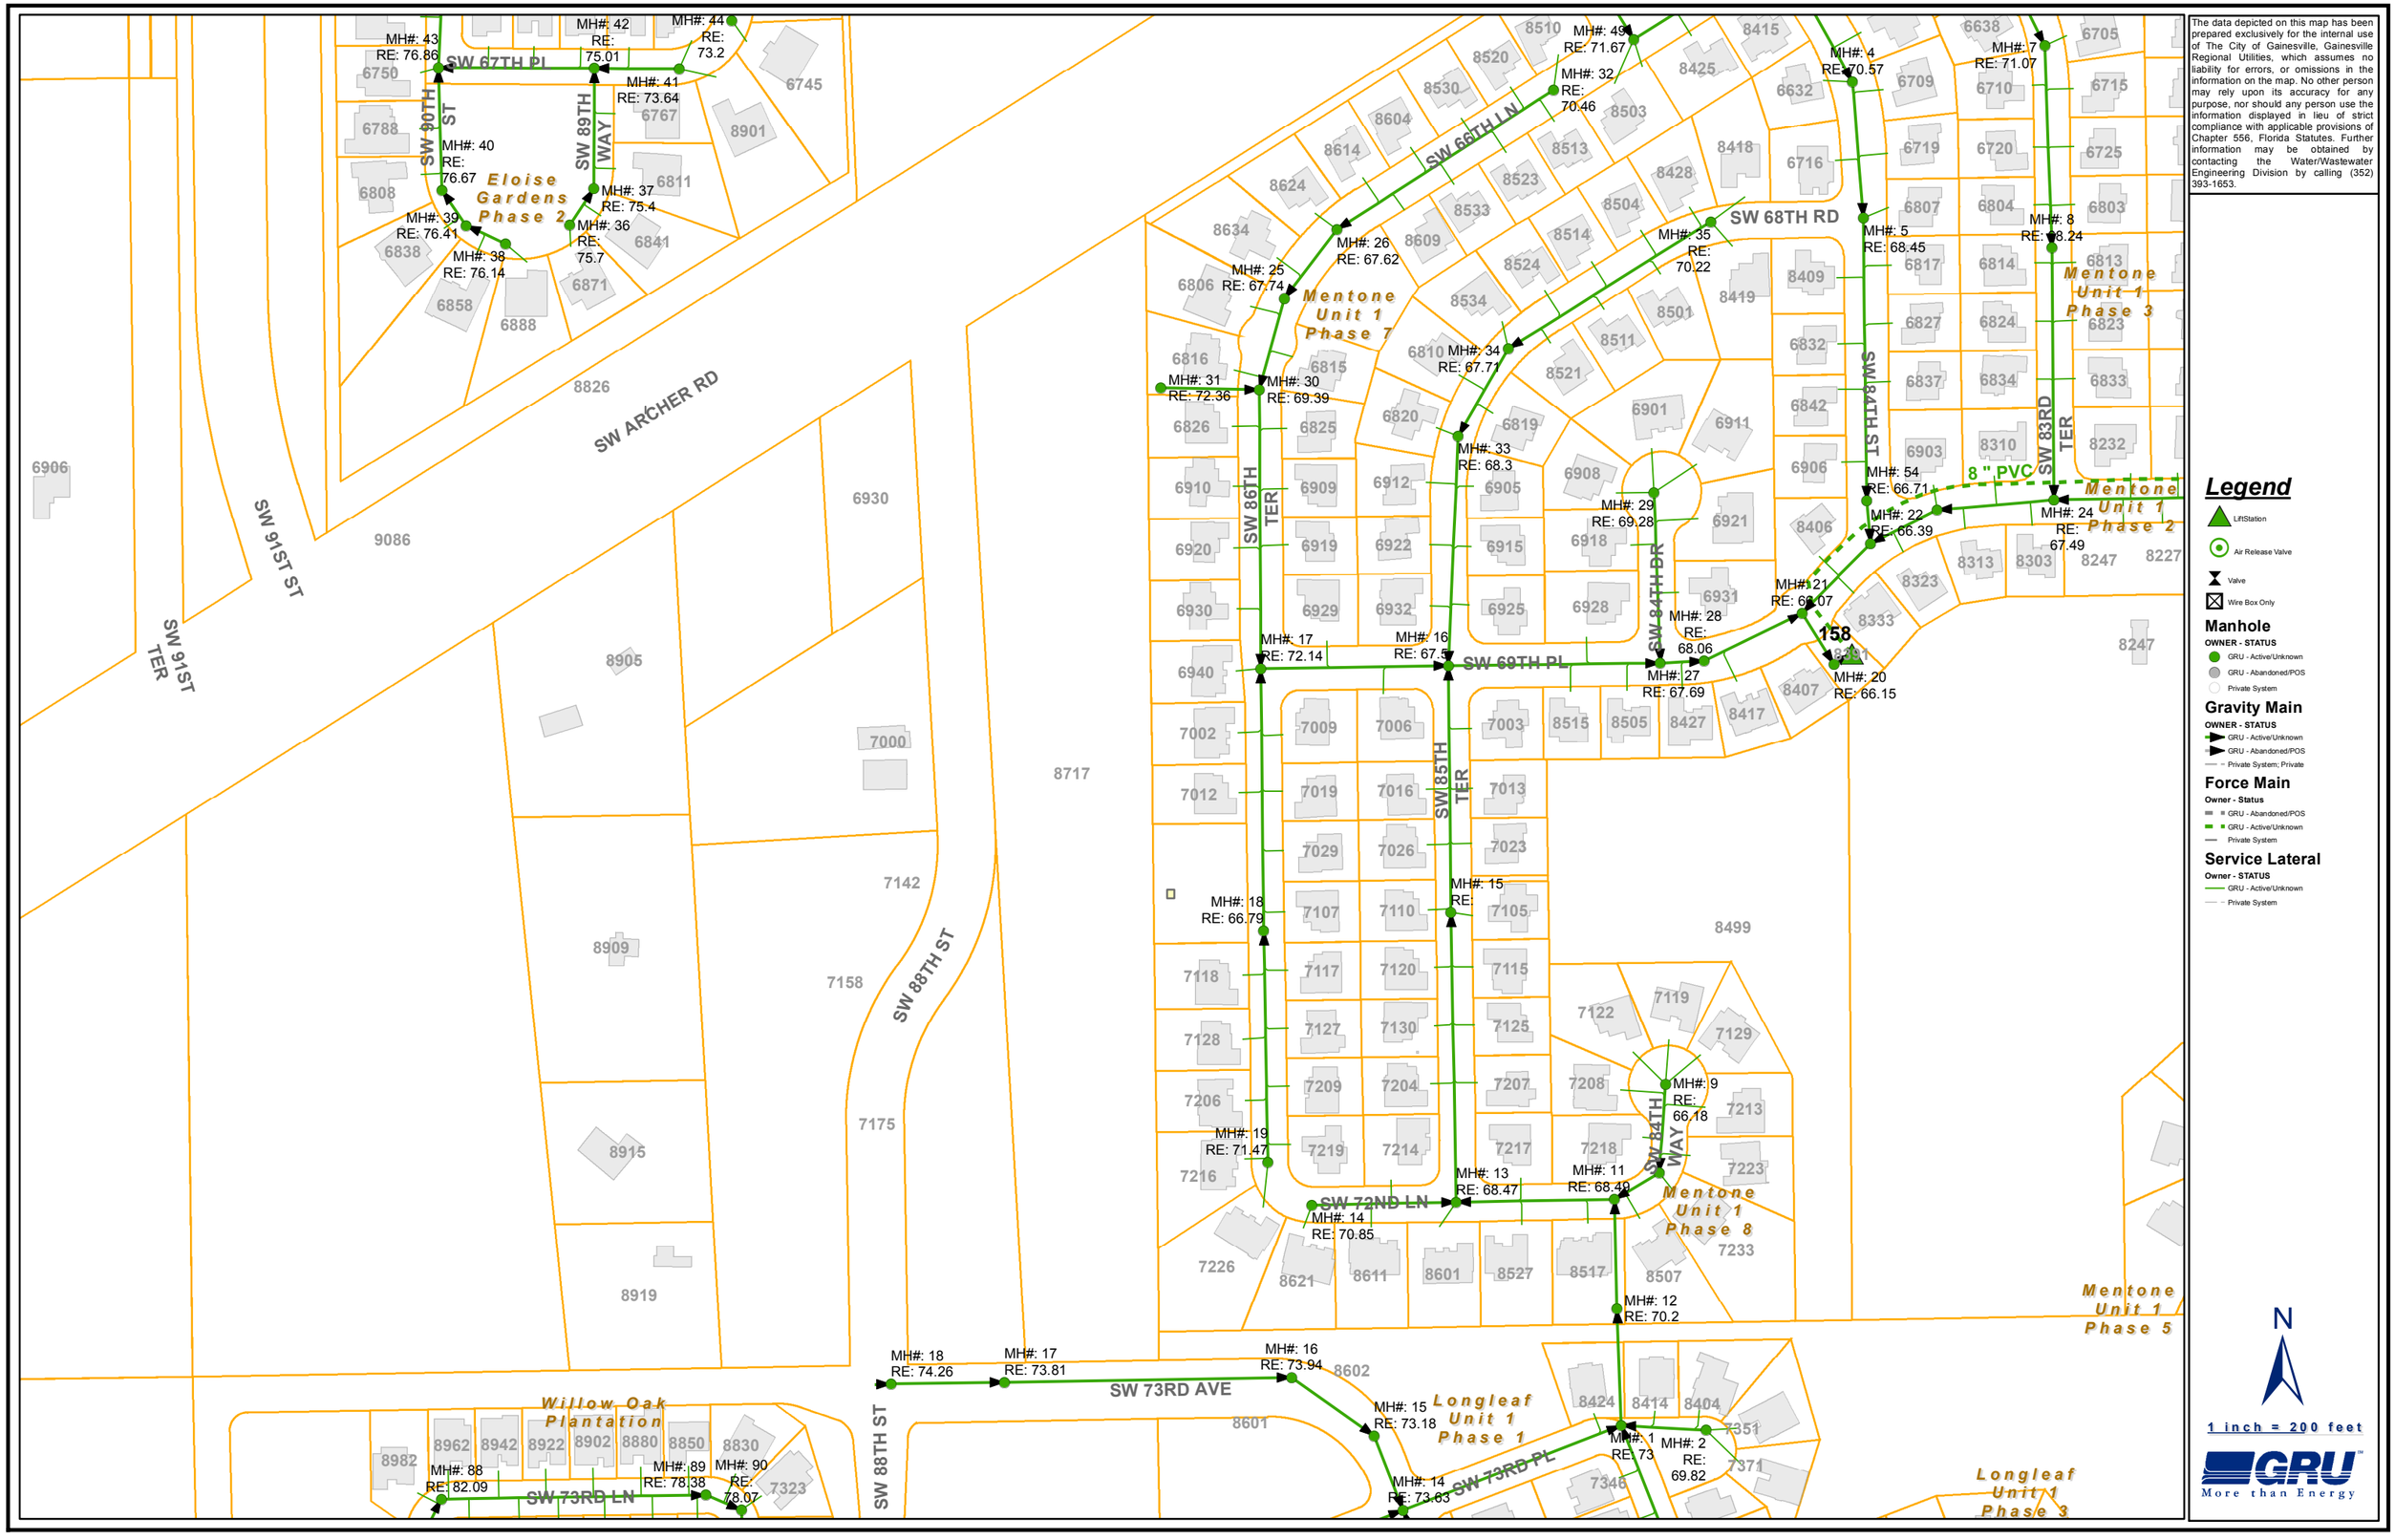
The data depicted on this map has been prepared exclusively for the internal use of The City of Gainesville, Gainesville Regional Utilities, which assumes no liability for errors, or omissions in the information on the map. No other person may rely upon its accuracy for any purpose, nor should any person use the information displayed in lieu of strict compliance with applicable provisions of Chapter 556, Florida Statutes. Further information may be obtained by contacting the Water/Wastewater Engineering Division by calling (352) 393-1653.
Legend
LiftStation
Air Release Valve
Valve
Wire Box Only
Manhole
OWNER - STATUS
GRU - Active/Unknown
GRU - Abandoned/POS
Private System
Gravity Main
OWNER - STATUS
GRU - Active/Unknown
GRU - Abandoned/POS
Private System; Private
Force Main
Owner - Status
GRU - Abandoned/POS
GRU - Active/Unknown
Private System
Service Lateral
Owner - STATUS
GRU - Active/Unknown
Private System
N
1 inch = 200 feet
GRU
More than Energy
SW 67TH PL
SW 90TH ST
SW 89TH WAY
Eloise Gardens Phase 2
MH#: 43 RE: 76.86
MH#: 42 RE: 75.01
MH#: 44 RE: 73.2
MH#: 41 RE: 73.64
MH#: 40 RE: 76.67
MH#: 39 RE: 76.41
MH#: 38 RE: 76.14
MH#: 37 RE: 75.4
MH#: 36 RE: 75.7
SW ARCHER RD
SW 91ST ST
SW 91ST TER
SW 66TH LN
SW 68TH RD
SW 86TH TER
Mentone Unit 1 Phase 7
MH#: 25 RE: 67.74
MH#: 26 RE: 67.62
MH#: 32 RE: 70.46
MH#: 49 RE: 71.67
MH#: 35 RE: 70.22
MH#: 34 RE: 67.71
MH#: 31 RE: 72.36
MH#: 30 RE: 69.39
MH#: 33 RE: 68.3
MH#: 29 RE: 69.28
MH#: 28 RE: 68.06
MH#: 27 RE: 67.69
MH#: 17 RE: 72.14
MH#: 16 RE: 67.5
SW 69TH PL
SW 84TH DR
SW 85TH TER
MH#: 18 RE: 66.79
MH#: 15 RE:
MH#: 19 RE: 71.47
MH#: 13 RE: 68.47
SW 72ND LN
MH#: 14 RE: 70.85
SW 84TH WAY
MH#: 9 RE: 66.18
MH#: 11 RE: 68.49
Mentone Unit 1 Phase 8
MH#: 12 RE: 70.2
SW 78TH ST
MH#: 4 RE: 70.57
MH#: 5 RE: 68.45
MH#: 54 RE: 66.71
MH#: 22 RE: 66.39
MH#: 21 RE: 68.07
MH#: 20 RE: 66.15
158
8 " PVC
SW 83RD TER
MH#: 7 RE: 71.07
MH#: 8 RE: 68.24
Mentone Unit 1 Phase 3
Mentone Unit 1 Phase 2
MH#: 24 RE: 67.49
Mentone Unit 1 Phase 5
SW 88TH ST
SW 73RD AVE
MH#: 18 RE: 74.26
MH#: 17 RE: 73.81
MH#: 16 RE: 73.94
MH#: 15 RE: 73.18
MH#: 14 RE: 73.63
Longleaf Unit 1 Phase 1
SW 73RD PL
MH#: 1 RE: 73
MH#: 2 RE: 69.82
Longleaf Unit 1 Phase 3
Willow Oak Plantation
MH#: 88 RE: 82.09
MH#: 89 RE: 78.38
MH#: 90 RE: 78.07
SW 73RD LN