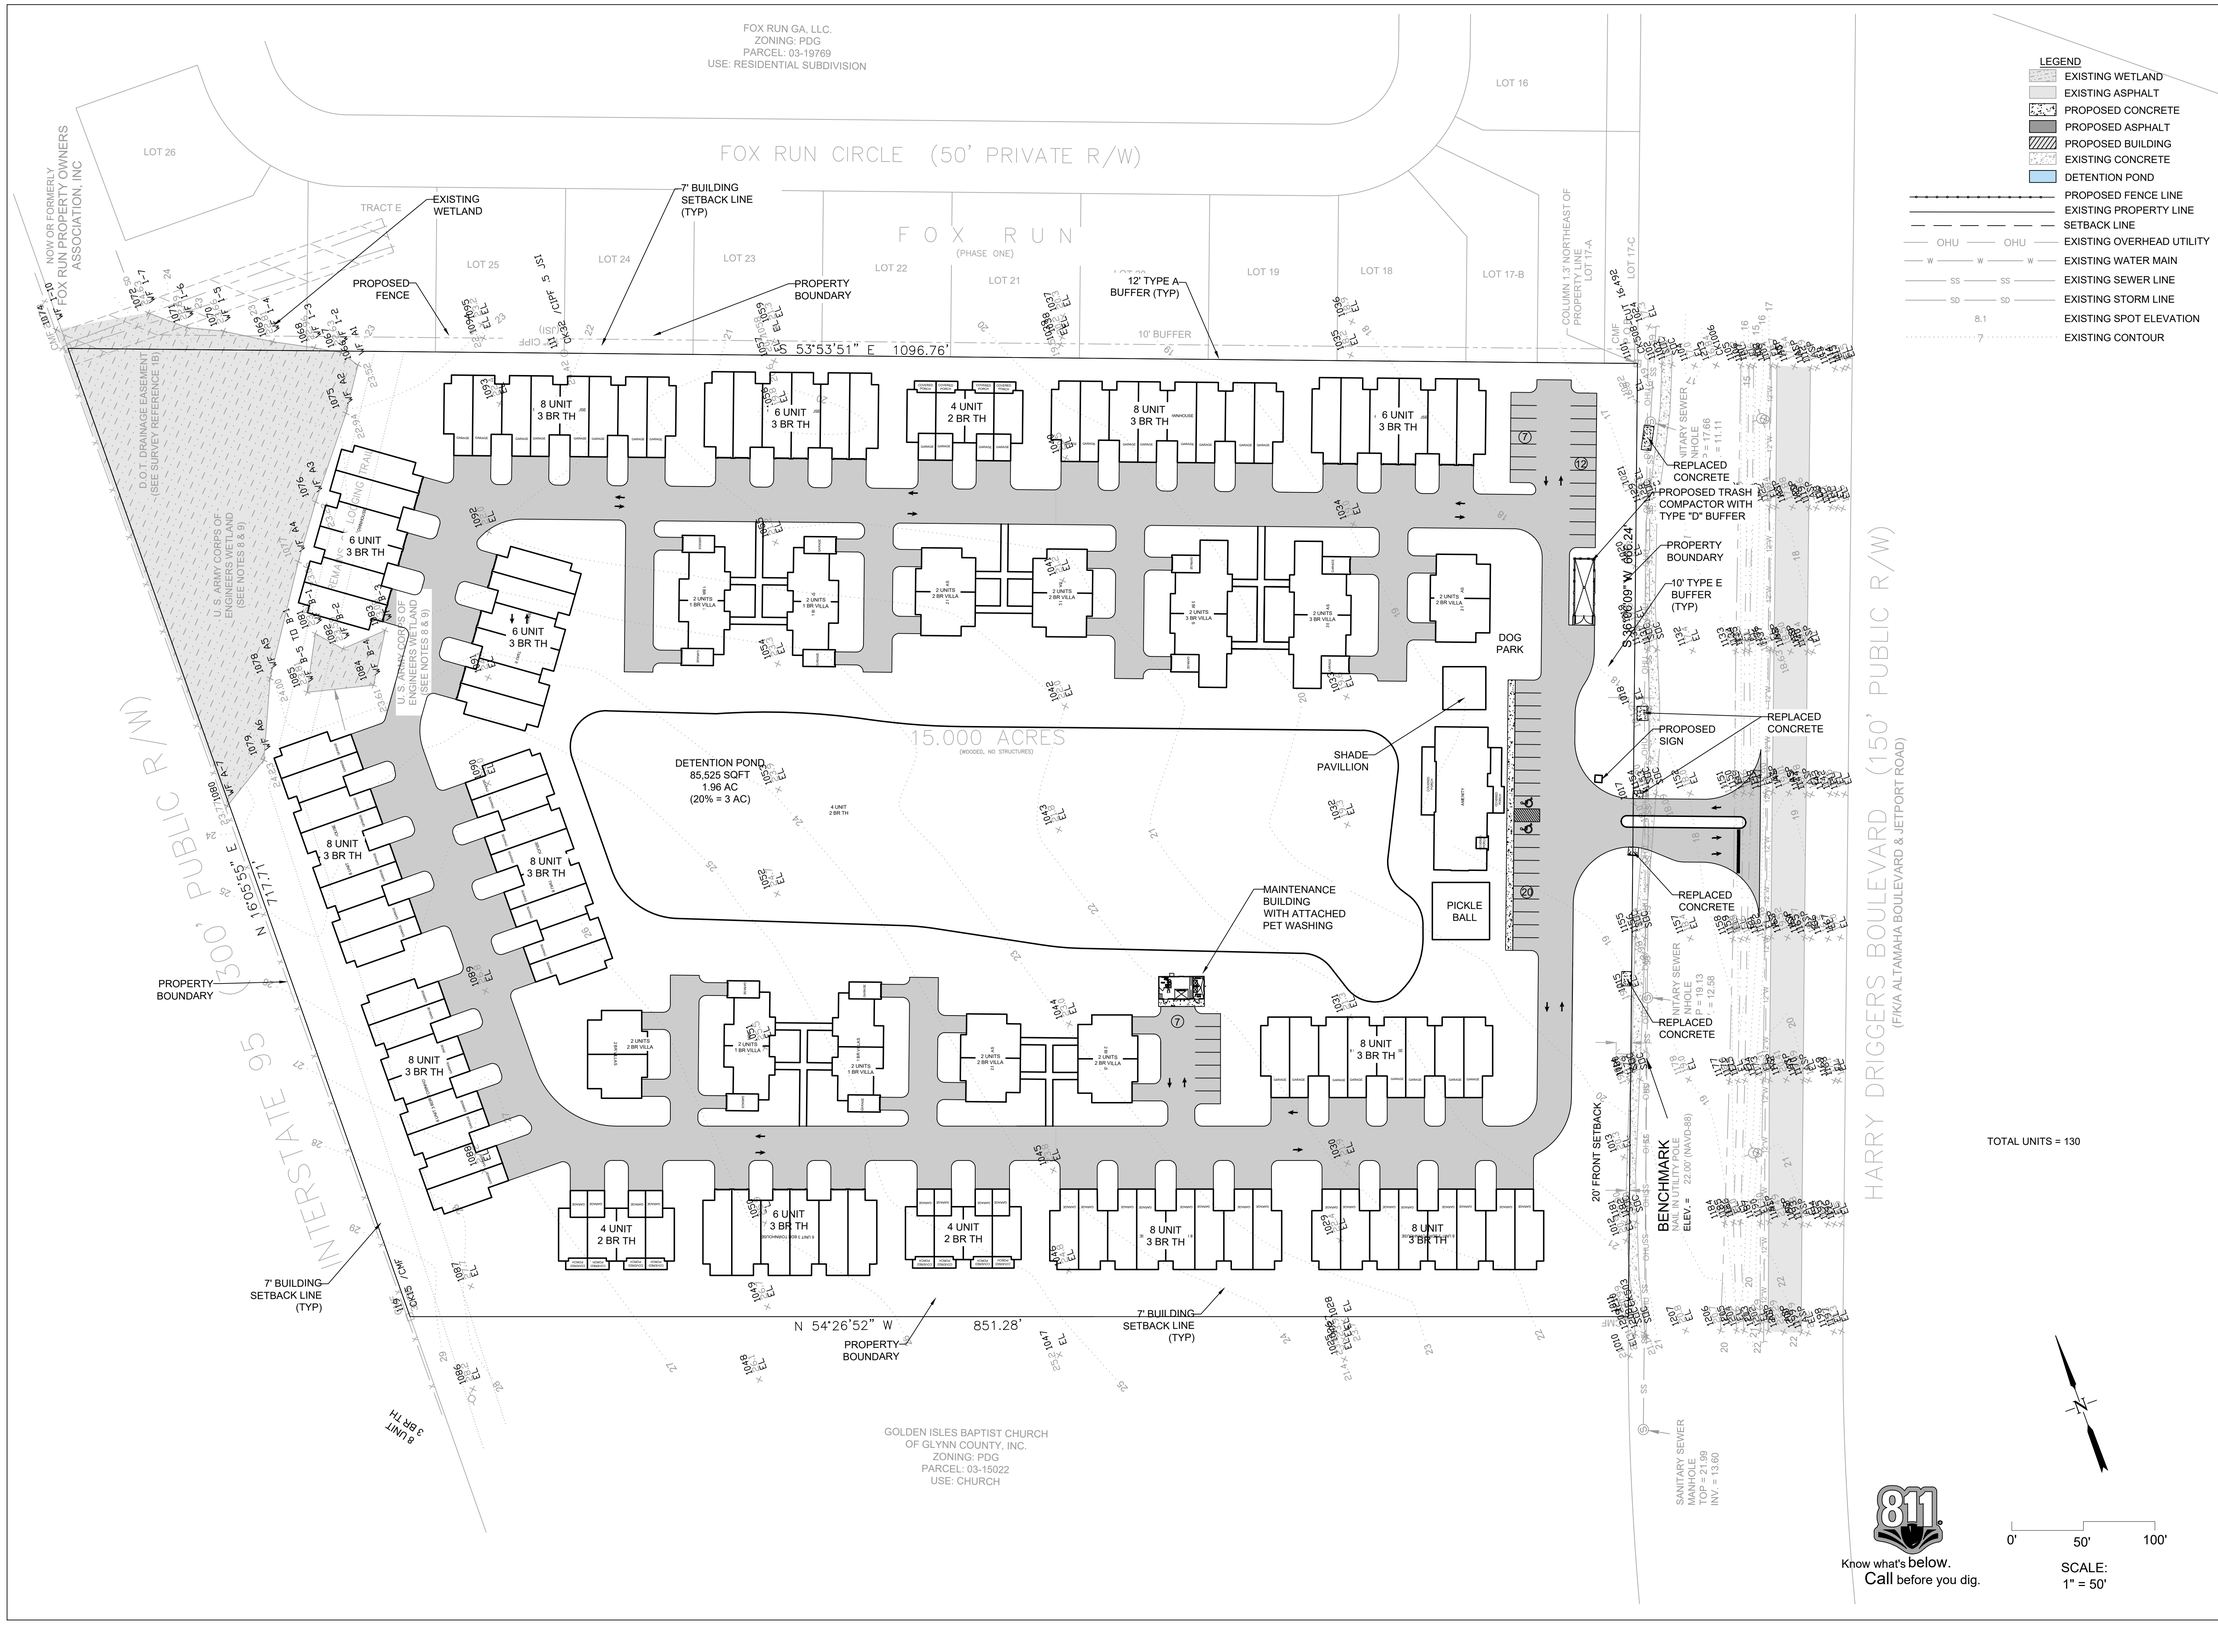

NOT RELEASED FOR CONSTRUCTION

REVISIONS

.XRefs\840403_RobertsLogo_013019_ .20.jpg

ST. SIMONS ISLAND | SAVANNAH
WWW.ROBERTSCIVILENGINEERING.COM

CONCEPTUAL PLAN

15 ACRES HARRY DRIGGERS TRACT
GLYNN COUNTY, GA

PREPARED FOR:
SURESTE PROPERTY GROUP, LLC

DATE: 2023-01-06
PROJECT NUMBER: 22251
DRAWN BY: BLH
CHECKED BY: JDR
SCALE: 1":50' (FOR 24"X36" PLOT)

SHEET: 1